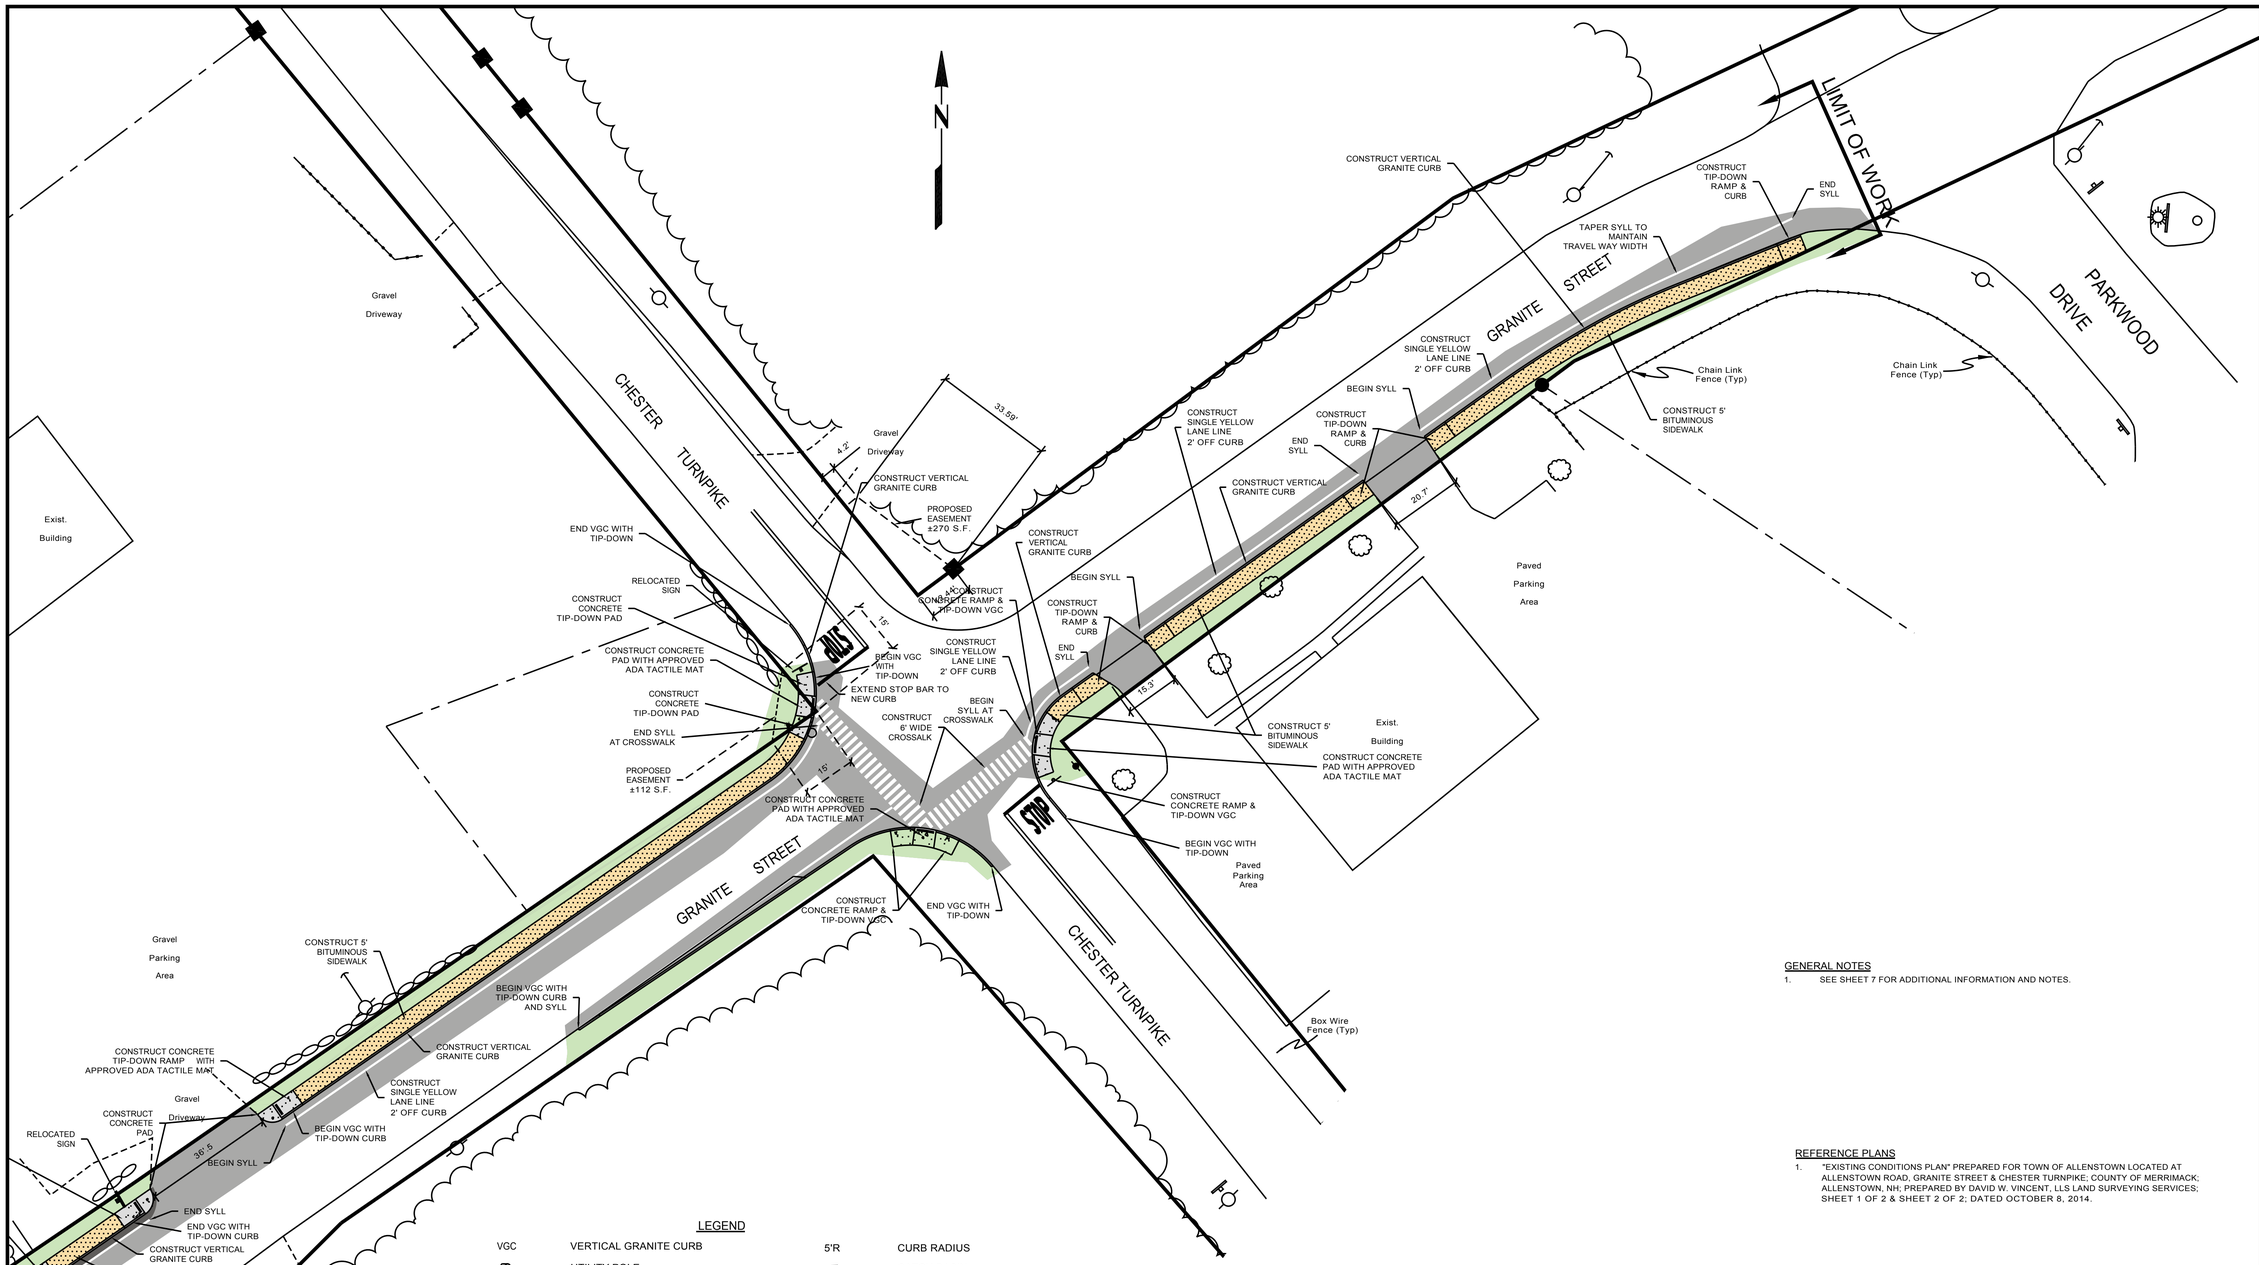

LEGEND

VGC	VERTICAL GRANITE CURB	5'R	CURB RADIUS
	UTILITY POLE		CATCH BASIN
	SEWER MANHOLE		SIGN
	BOUND FOUND		LIGHTPOLE
	DRAINAGE MANHOLE		HYDRANT
	EXISTING TREE		WATER SHUT OFF
	PROPOSED LAWN		MONITOR WELL
	PROPOSED CROSSWALK	EOP	EDGE OF PAVEMENT
		GV	GAS VALVE
	PROPOSED BITUMINOUS SIDEWALK		STONEWALL
	PROPOSED NEW PAVEMENT		EXISTING CHAINLINK FENCE
			APPROXIMATE PROPERTY LINES
	PROPOSED CONCRETE SIDEWALK		

GRAPHIC SCALE

20 0 10 20 40 80

(IN FEET)

GENERAL NOTES

1. SEE SHEET 7 FOR ADDITIONAL INFORMATION AND NOTES.

REFERENCE PLANS

1. "EXISTING CONDITIONS PLAN" PREPARED FOR TOWN OF ALLENSTOWN LOCATED AT ALLENSTOWN ROAD, GRANITE STREET & CHESTER TURNPIKE; COUNTY OF MERRIMACK; ALLENSTOWN, NH; PREPARED BY DAVID W. VINCENT, LLS LAND SURVEYING SERVICES; SHEET 1 OF 2 & SHEET 2 OF 2; DATED OCTOBER 8, 2014.

DIG-SAFE
1-888-344-7233

CALL BEFORE YOU DIG !

NOTE:
CONTRACTOR IS REQUIRED TO CALL DIGSAFE AND COORDINATE LOCATIONS OF EXISTING UTILITY SERVICES A MINIMUM OF 72 HOURS PRIOR TO STARTING ANY WORK ON SITE.

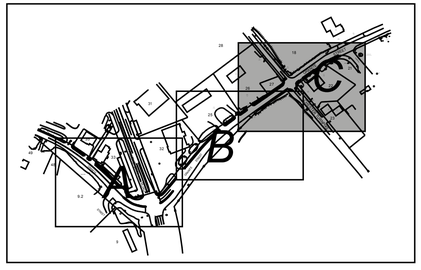

HAIGHT ENGINEERING, PLLC
CIVIL ENGINEERS
RYAN HAIGHT
603.750.4266. FAX 603.749.7348
61 WATSON ROAD
DOVER, NEW HAMPSHIRE

NO.	REVISION	APP'D	DATE

DATE: 10-7-14
SCALE: 1"=60'
DRAWN BY: SRD
DESIGN BY: SRD
APPROVED BY: SJH
PROJECT NO: 0928
FILE: SITE.DWG

TOWN OF ALLENTOWN
16 SCHOOL STREET
ALLENSTOWN, NH 03275

SRTS PROJECT #15991
FEDERAL PROJECT #X-A001(065)
GRANITE STREET SIDEWALK CONSTRUCTION
FROM RITE-AID TO PARKWOOD DRIVE
ALLENTOWN, NH 03275
MERRIMACK COUNTY

SITE PLAN - C

9