SOIL LEGEND

141D HOLLIS ROCK OUTCROP
15–25% SLOPES, GROUP 4
250D CHATFIELD–HOLLIS–MONTAUK COMPLEX
15–25% SLOPES, GROUP 3
315A MASHPEE 0–3% SLOPES, GROUP 6
393A TIMAKWA MUCK PEAT 0–3% SLOPES, GROUP 6

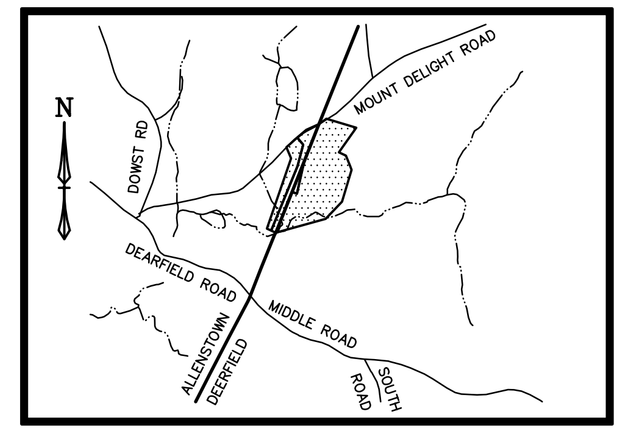

VICINITY PLAN

SCALE: 1" = 2,000'

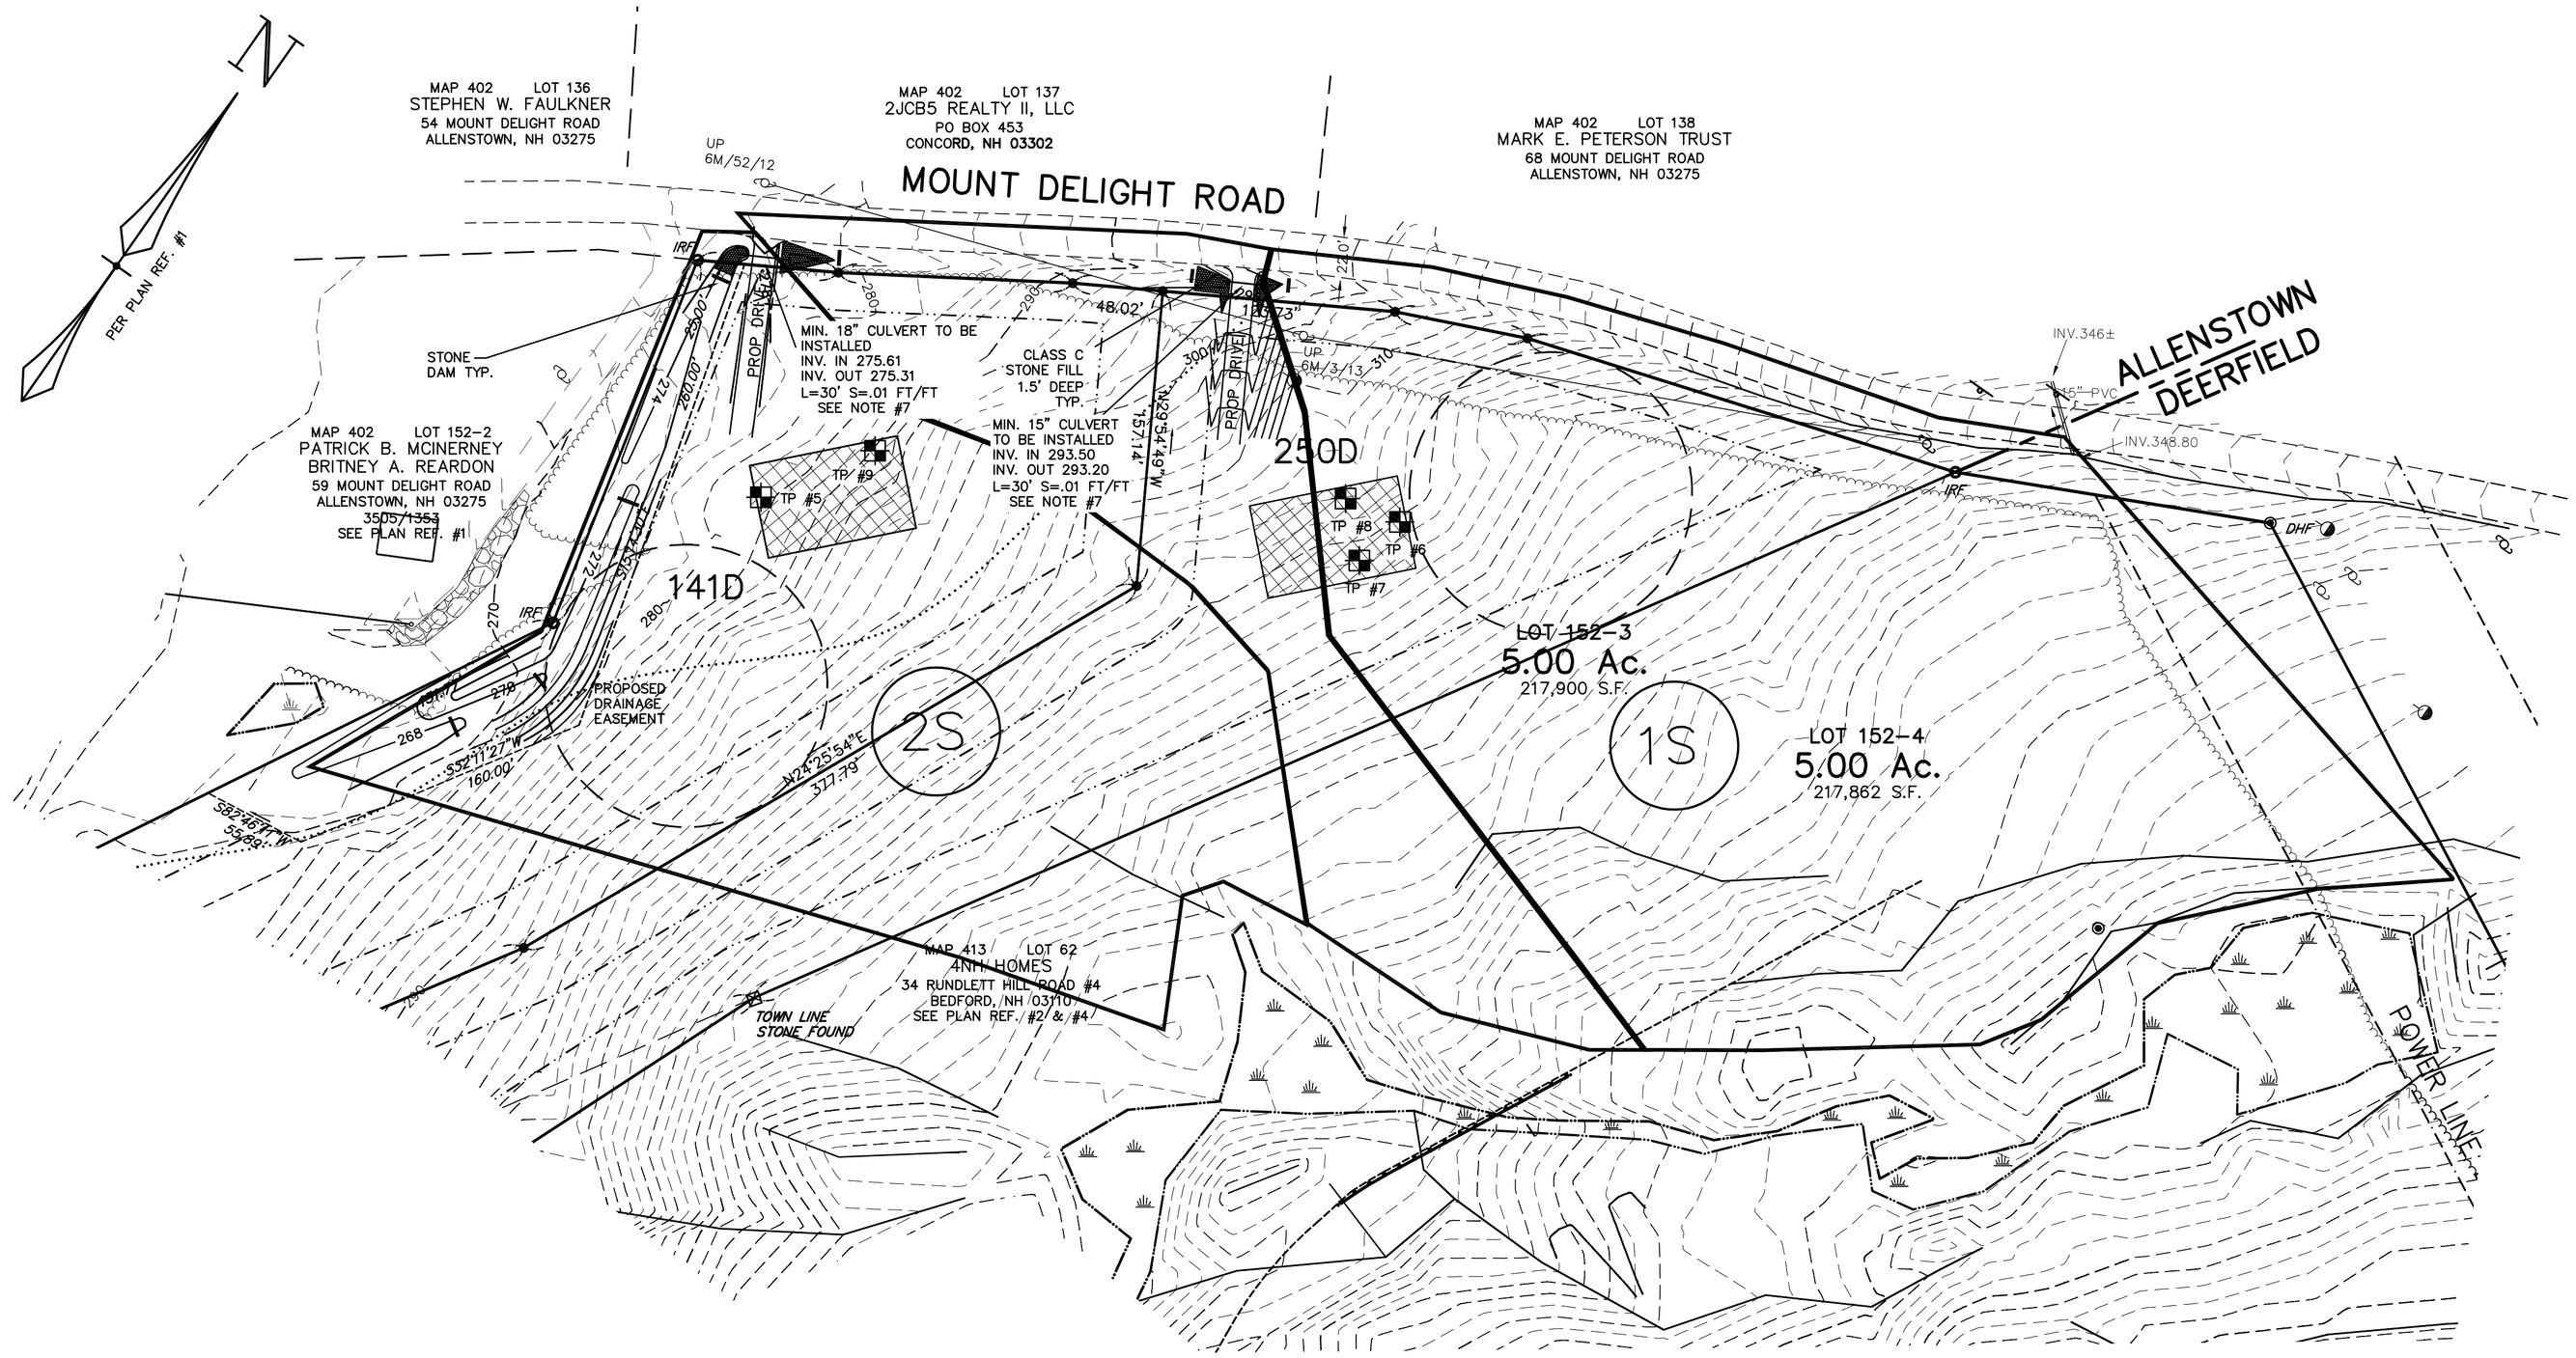

LEGEND

- ** — MONUMENTATION PER PLAN REF. #1
- IRS** — IRON ROD SET
- IPF** — IRON PIPE FOUND
- IRF — IRON ROD TO BE SET
- UTILITY POLE
- STONEWALL
- PAVED ROAD
- EDGE OF WETLAND
- MINIMUM BUILDING SETBACK
- TREE LINE
- SCS SOIL BOUNDARY
- 140C — SCS SOIL TYPE
- 300 — EXISTING GROUND CONTOUR
- PERC TEST
- TP–6 — TEST PIT
- 4000 S.F. AREA SUITABLE FOR SEPTIC

REV.	DATE	DESCRIPTION	BY

REVISIONS

DRAINAGE AREA PLAN

ALLENSTOWN TAX MAP 402 LOT 152–3
DEERFIELD TAX MAP 413 LOT 62
MOUNT DELIGHT & MIDDLE ROADS

ALLENSTOWN & DEERFIELD, NH

OWNER:

4NH HOMES

34 RUNDLETT HILL ROAD # 4 BEDFORD, NH 03110
M.C.R.D. DEED 3466 PAGE 2476

FEBRUARY 8, 2016

0 30 60 120 180 240 FEET

SCALE: 1" = 60'

PREPARED BY:

ERIC C. MITCHELL & ASSOC. INC.
PLANNING – SURVEYING – ENVIRONMENTAL
P.O. BOX 10298, 106 SO. RIVER RD., BEDFORD N.H. 03110–0298
PH. (603) 627–1181

SHEET 3 OF 3

REV: A	DWG: D14061WA	FLD. BK/PG:	JOB NO. 14–61

M:\Dgn\cad\LTD\14xx\d14061\WA2.dwg, POST, 3/2/2016 1:59:52 PM